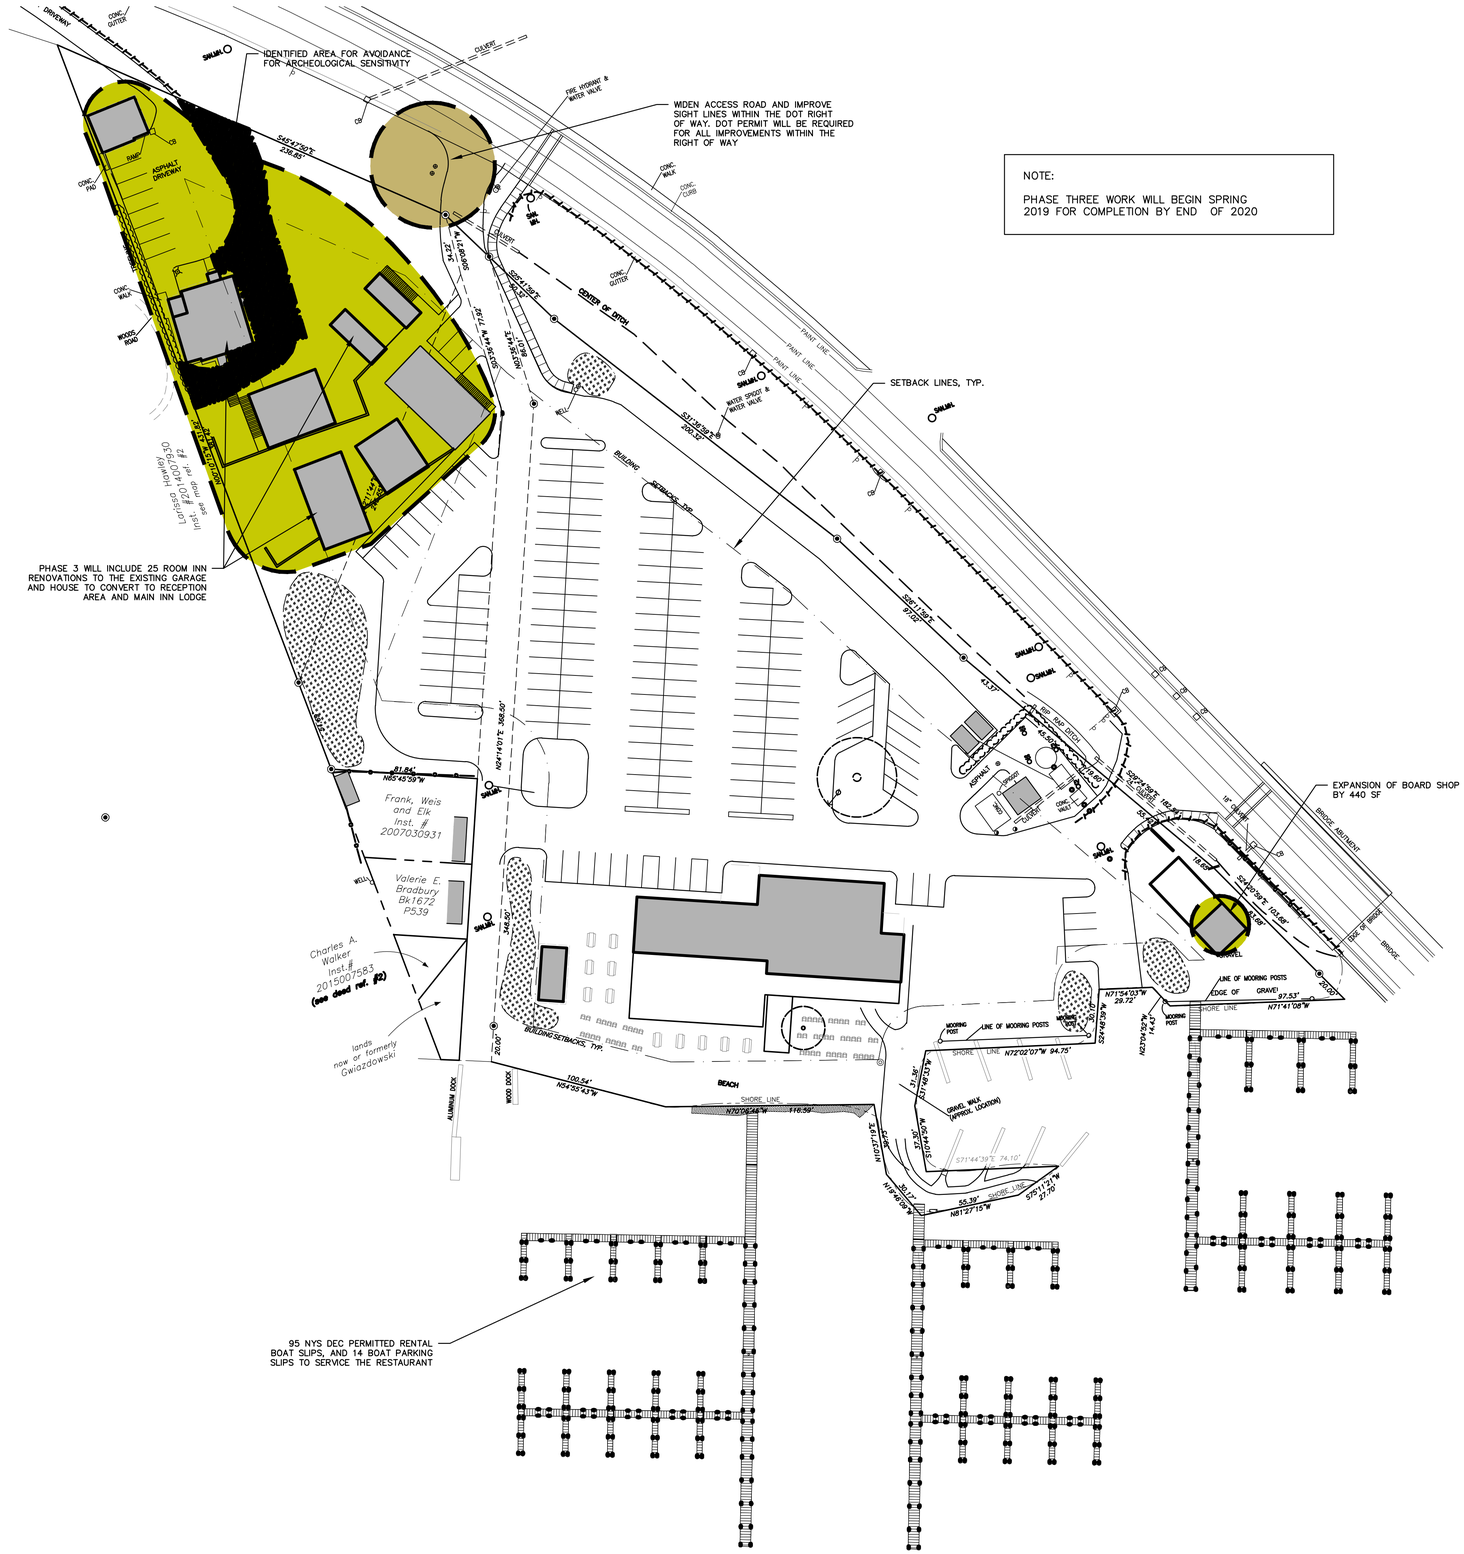

The LA GROUP
Landscape Architecture & Engineering P.C.
People. Purpose. Place.
40 Long Alley
Saratoga Springs
NY 12866
p: 518-587-8100
f: 518-587-0180
www.thelagroup.com

Unauthorized alteration or addition to this document is a violation of Section 7209 of the New York State Education Law.

© the LA Group 2014

Prepared for:

550 Union LLC
550 Union Avenue
Saratoga Springs, NY 12866

Project Title:

550 Union
Special Use Permit
550 Union Avenue
Saratoga Springs, NY 12866

Project No.:			201576
Design:			CMI
Drawn:	MCB	Ch'k'd:	CMI
Date:	11/03/16	Scale:	1"=40'

Rev:	Description:	Date:
1	MASTERPLAN REVISIONS	12/11/2017

Drawing Title

Phase 3 -
Site Plan

Drawing No.

PH-3