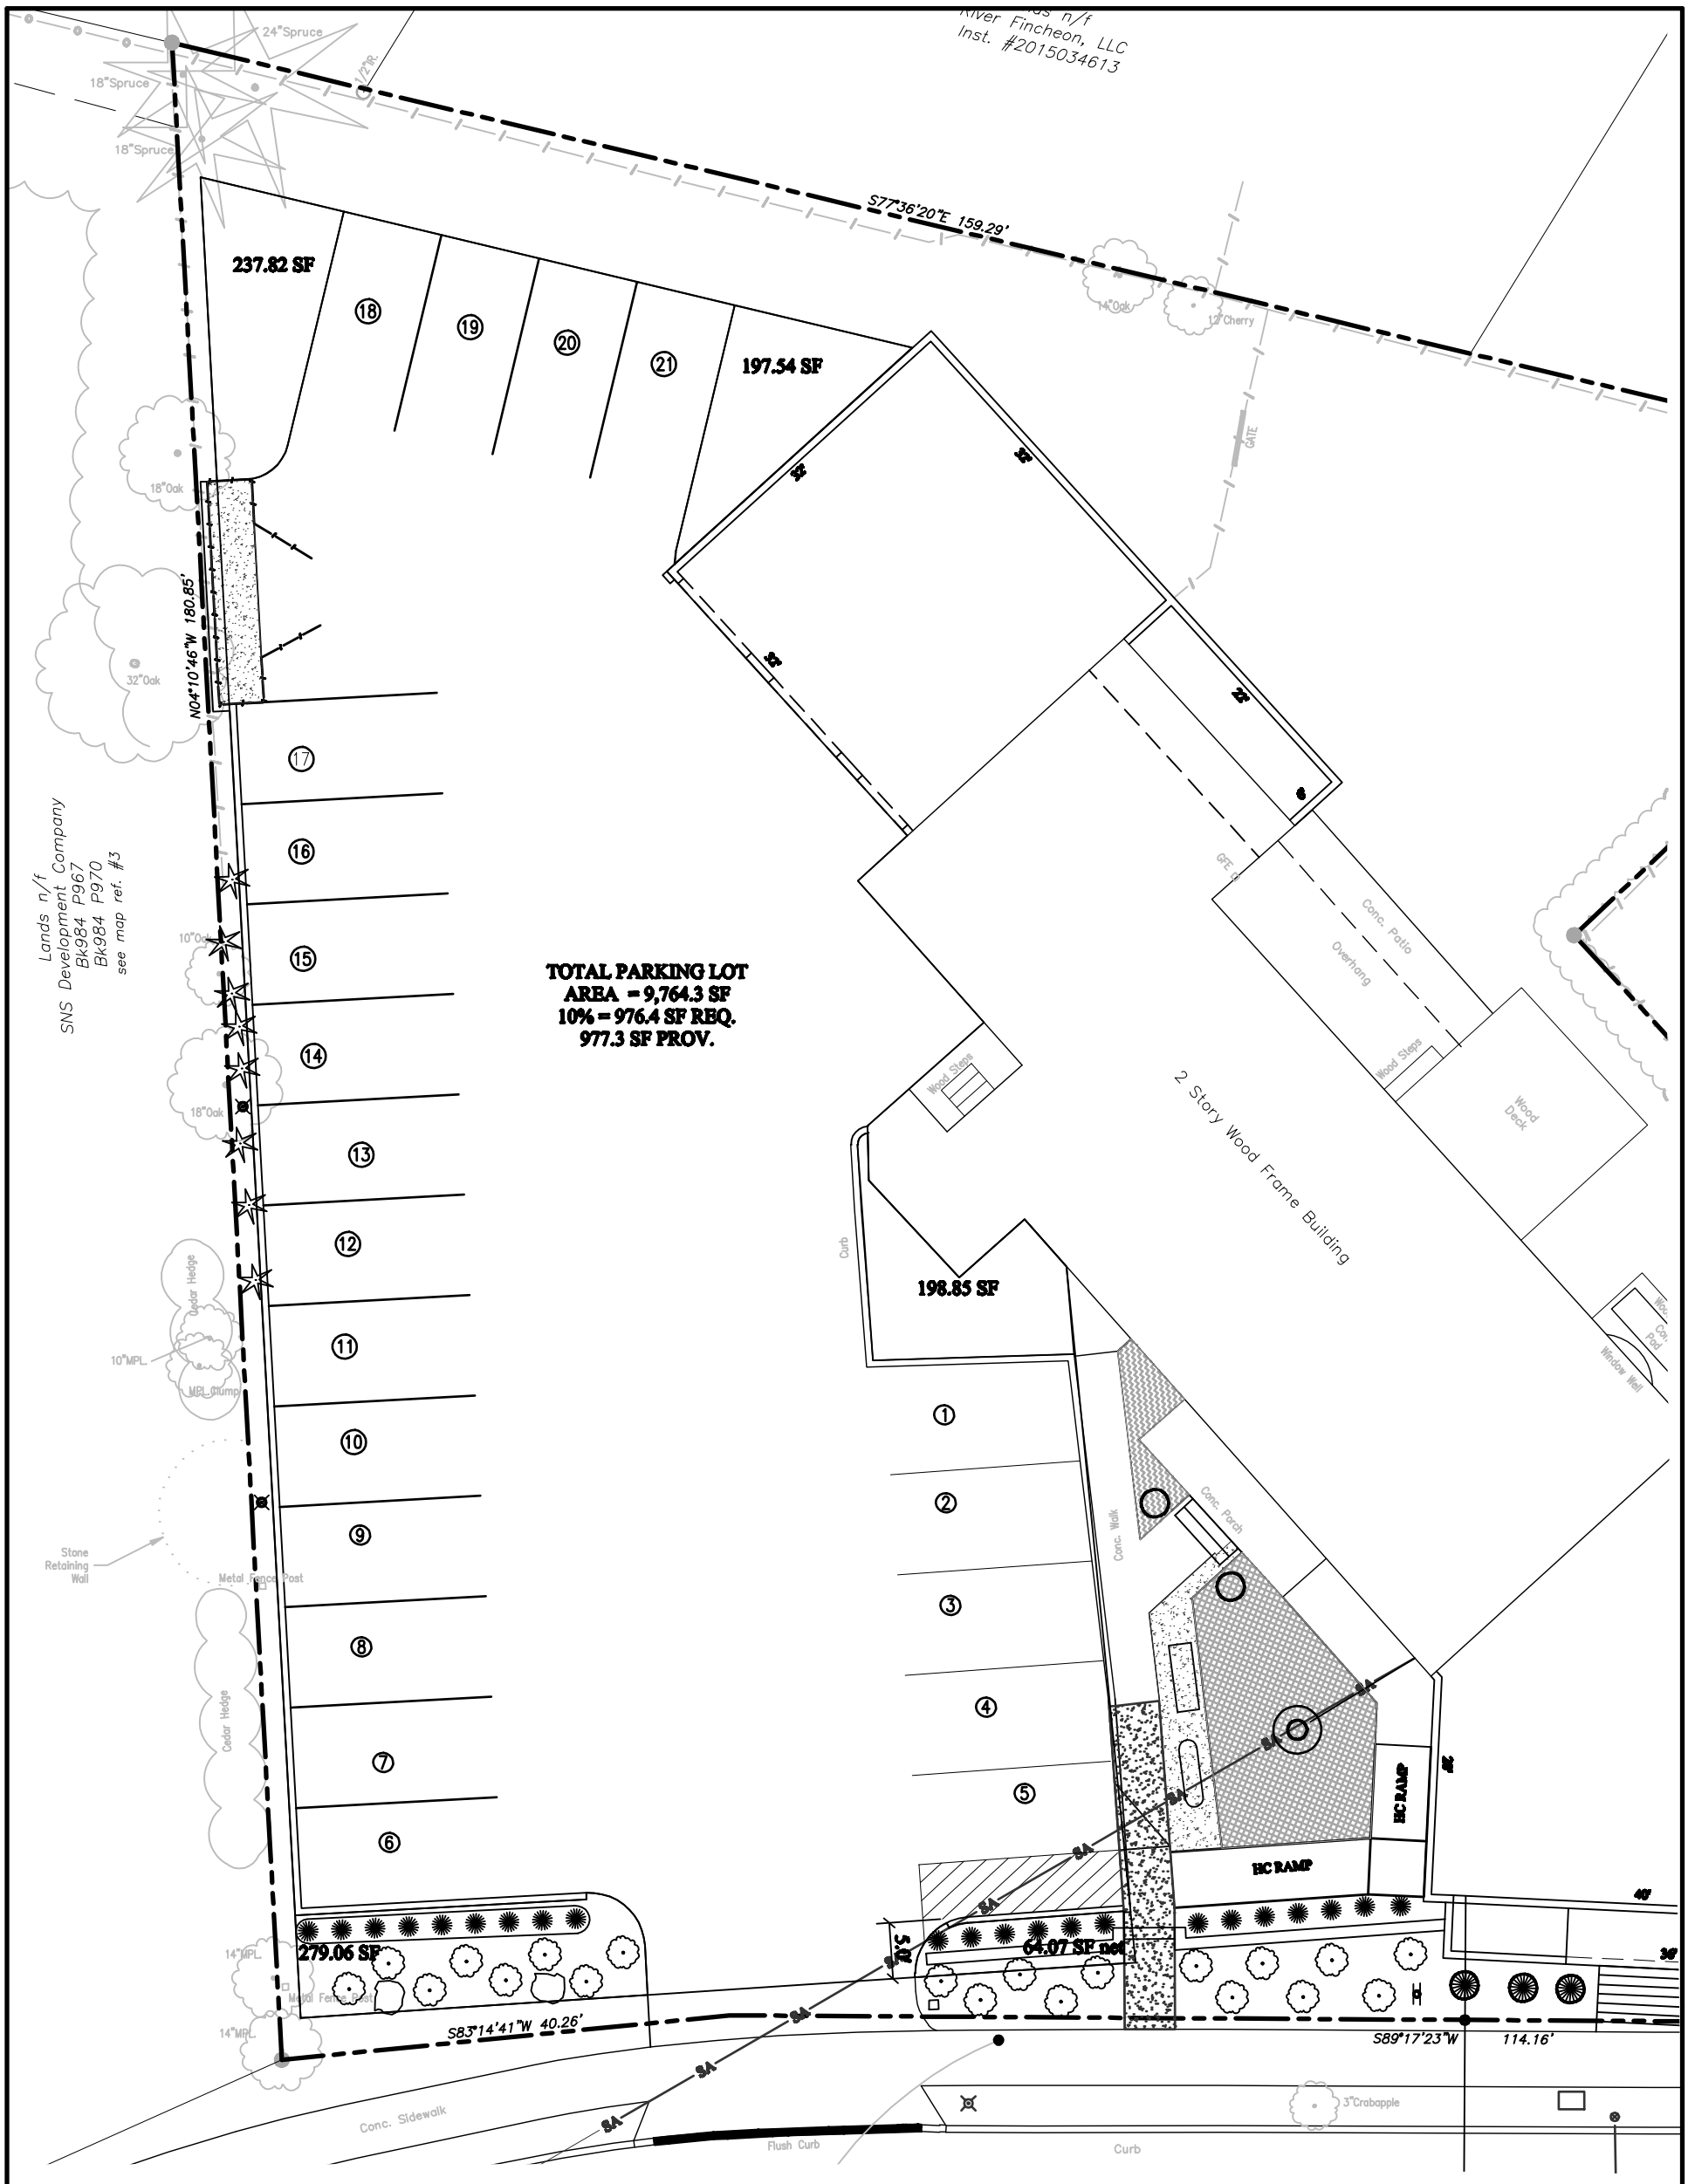

PROPOSED PARKING AREA GREENSPACE

DORSEY MIXED USE

15 BALLSTON AVENUE

DATE	REVISION	NO.

CLARK R. WILKINSON
NYS P.E. NO. 080299

PARAGON CIVIL ENGINEERING, P.C.
1 PINION PINE LANE
QUEENSBURY, NY 12804
(518) 745-1018
paragonengineering@roadrunner.com

SCALE:
1" = 15'

CITY OF SARATOGA SPRINGS
SARATOGA COUNTY, NEW YORK
MAY 23, 2018

PROJECT NO.
18-032.DET-02

DETAIL–GREENSPACE